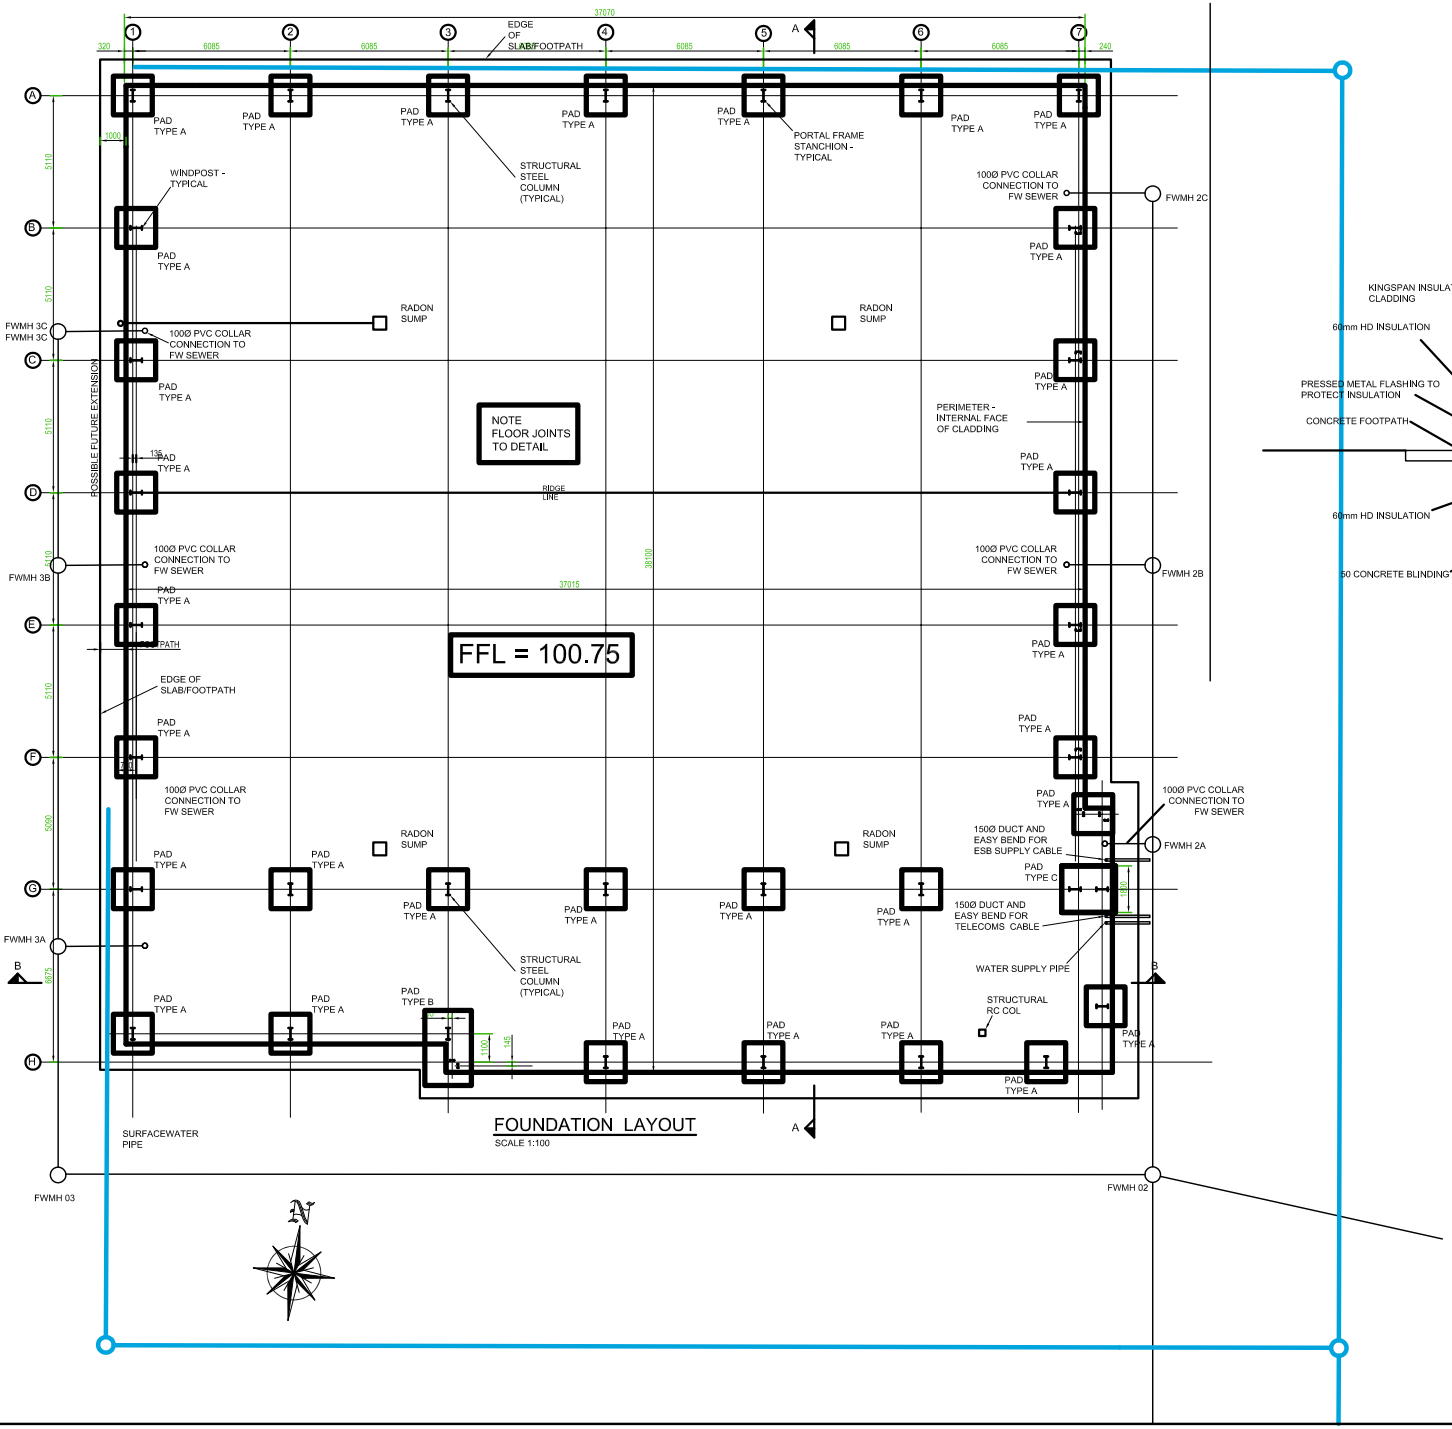

FOUNDATION LAYOUT
SCALE 1:100

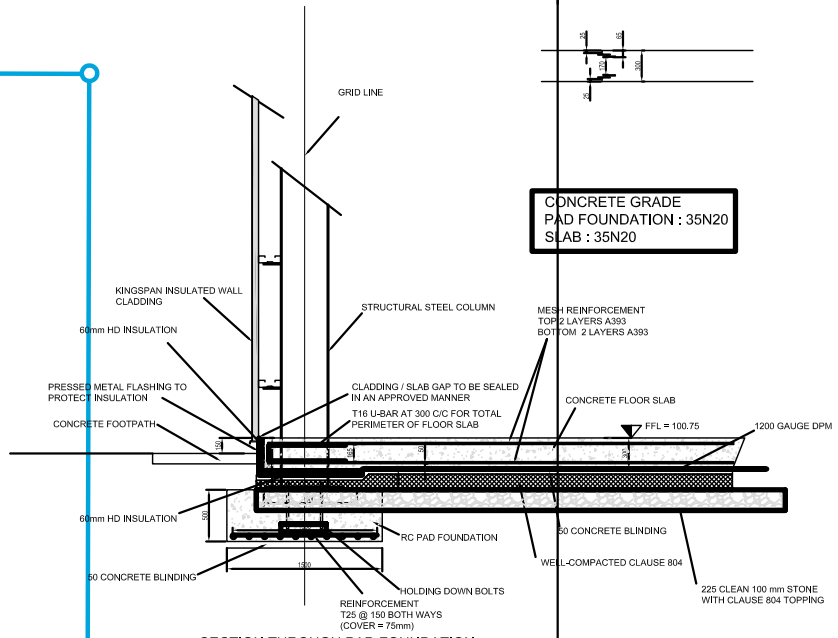

SECTION THROUGH PAD FOUNDATION
1:25

CONCRETE GRADE
PAD FOUNDATION : 35N20
SLAB : 35N20

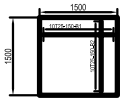

PAD TYPE A
SCALE 1:50

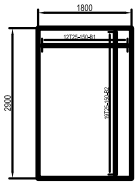

PAD TYPE B
SCALE 1:50

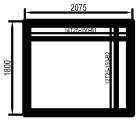

PAD TYPE C
SCALE 1:50

NOTES

REV	DATE	DESCRIPTION	D	C	A

FOR CONSTRUCTION

COPYRIGHT RESERVED - THIS DRAWING IS NOT TO BE USED FOR A PURPOSE OTHER THAN THAT FOR WHICH IT HAS BEEN ISSUED BY NICHOLAS O'DWYER LTD. NOR IS IT TO BE COPIED OR REPRODUCED IN ANY MANNER WITHOUT WRITTEN CONSENT.

Nicholas O'Dwyer
CONSULTING ENGINEERS
Park House, Arthurs Quay, Limerick
Tel: 061-318981 Fax: 061-312856 E-mail: limerick@nicholasodwyer.ie

CLIENT
KILMALLOCK ADVANCE FACTORY LTD.

PROJECT
PROPOSED ADVANCE FACTORY AT KILMALLOCK INDUSTRIAL ESTATE

TITLE
FOUNDATION LAYOUT AND DETAILS

SCALES	DRAWN	CHECKED	APPROVED
AS SHOWN	DM	DMcC	RK
	DATE Jan 07	DATE Jan 07	DATE Jan 07

DRAWING No. 40406-GS-12
REV -