NOTES

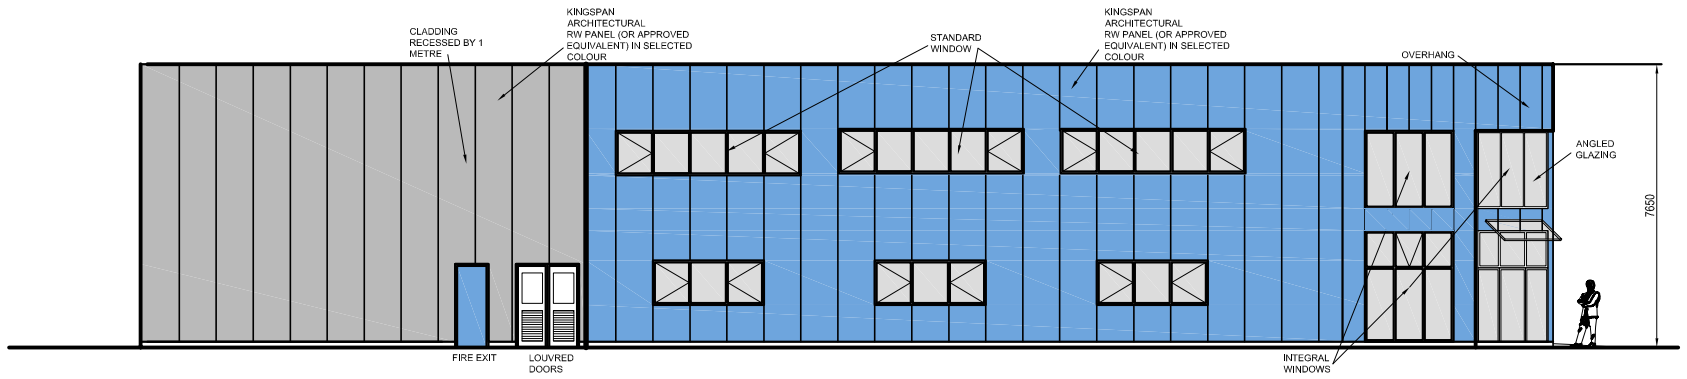

FRONT ELEVATION (south)
Scale 1 : 100

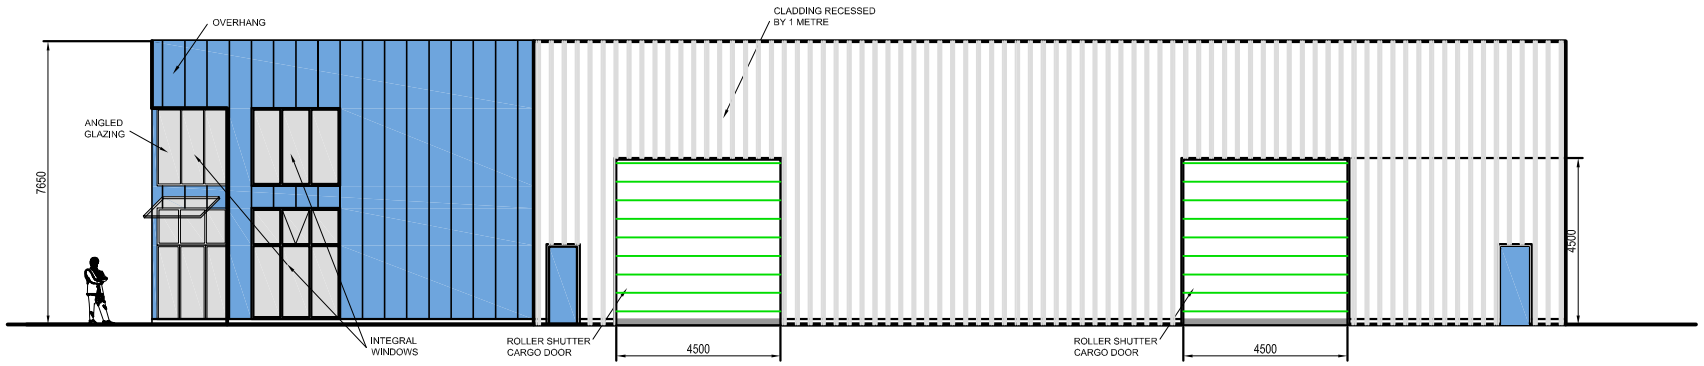

SIDE ELEVATION (east)
Scale 1 : 100

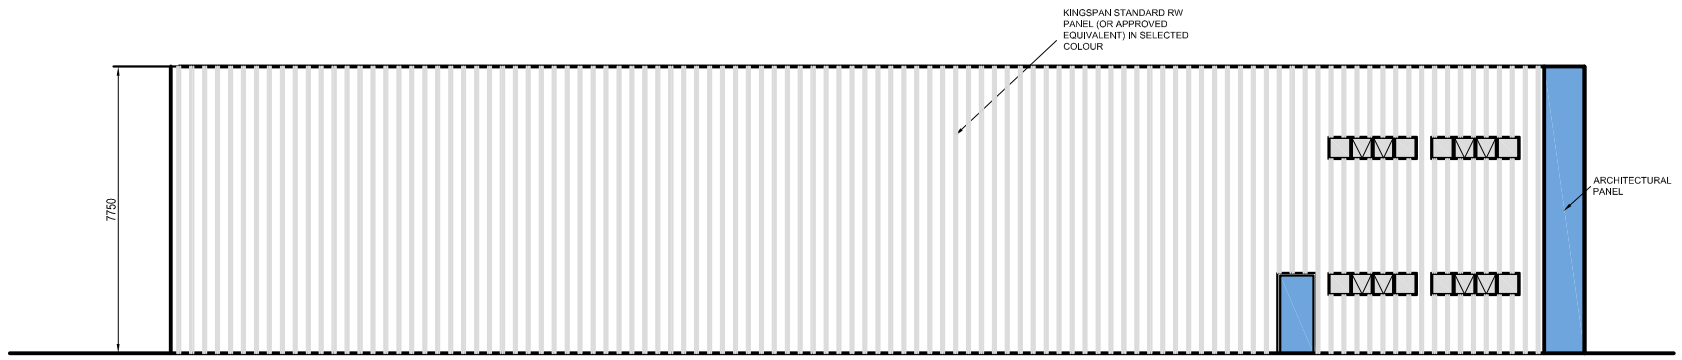

SIDE ELEVATION (west)
Scale 1 : 100

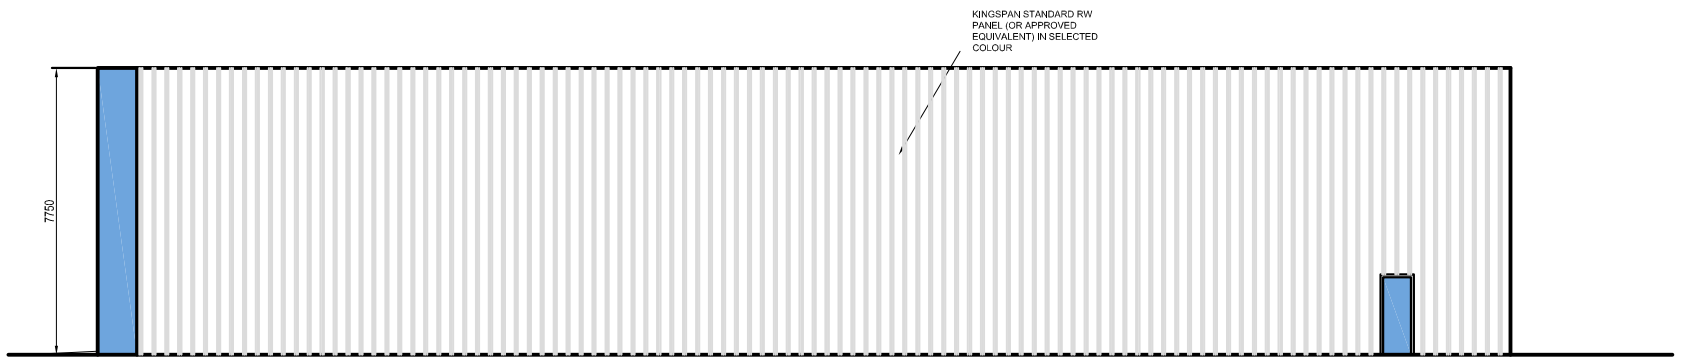

REAR ELEVATION (north)
Scale 1 : 100

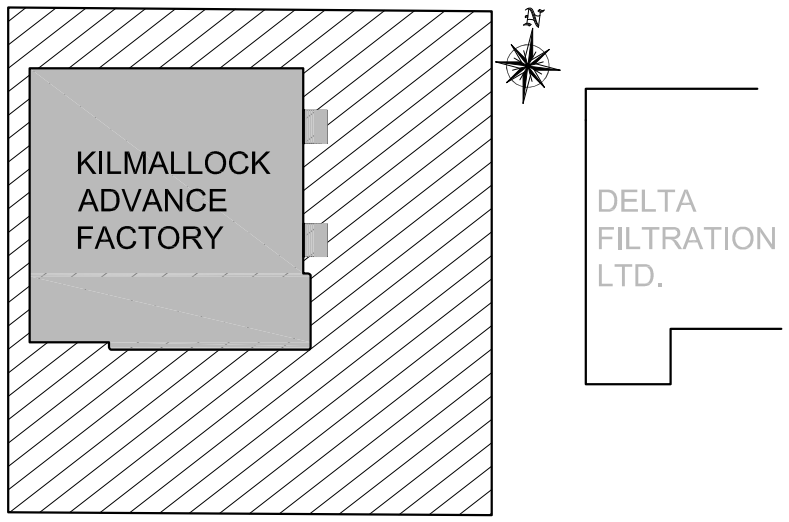

KEY PLAN
SCALE 1 : 500

REV	DATE	DESCRIPTION	D	C	A

TENDER

COPYRIGHT RESERVED - THIS DRAWING IS NOT TO BE USED FOR A PURPOSE OTHER THAN THAT FOR WHICH IT HAS BEEN ISSUED BY NICHOLAS O'DWYER LTD. NOR IS IT TO BE COPIED OR REPRODUCED IN ANY MANNER WITHOUT WRITTEN CONSENT.

Nicholas O'Dwyer
CONSULTING ENGINEERS
Park House, Arthurs Quay, Limerick
Tel: 061-318981 Fax: 061-312556 E-mail: limerick@nicholasodwyer.ie

CLIENT
KILMALLOCK ADVANCE FACTORY LTD.

PROJECT
PROPOSED ADVANCE FACTORY AT KILMALLOCK INDUSTRIAL ESTATE

TITLE
ELEVATIONS

SCALES	DRAWN	CHECKED	APPROVED
AS SHOWN	Pol	DMcC	RK
	DATE NOV. '05	DATE NOV. '05	DATE NOV. '05

DRAWING No. 40406-TN-04
REV -