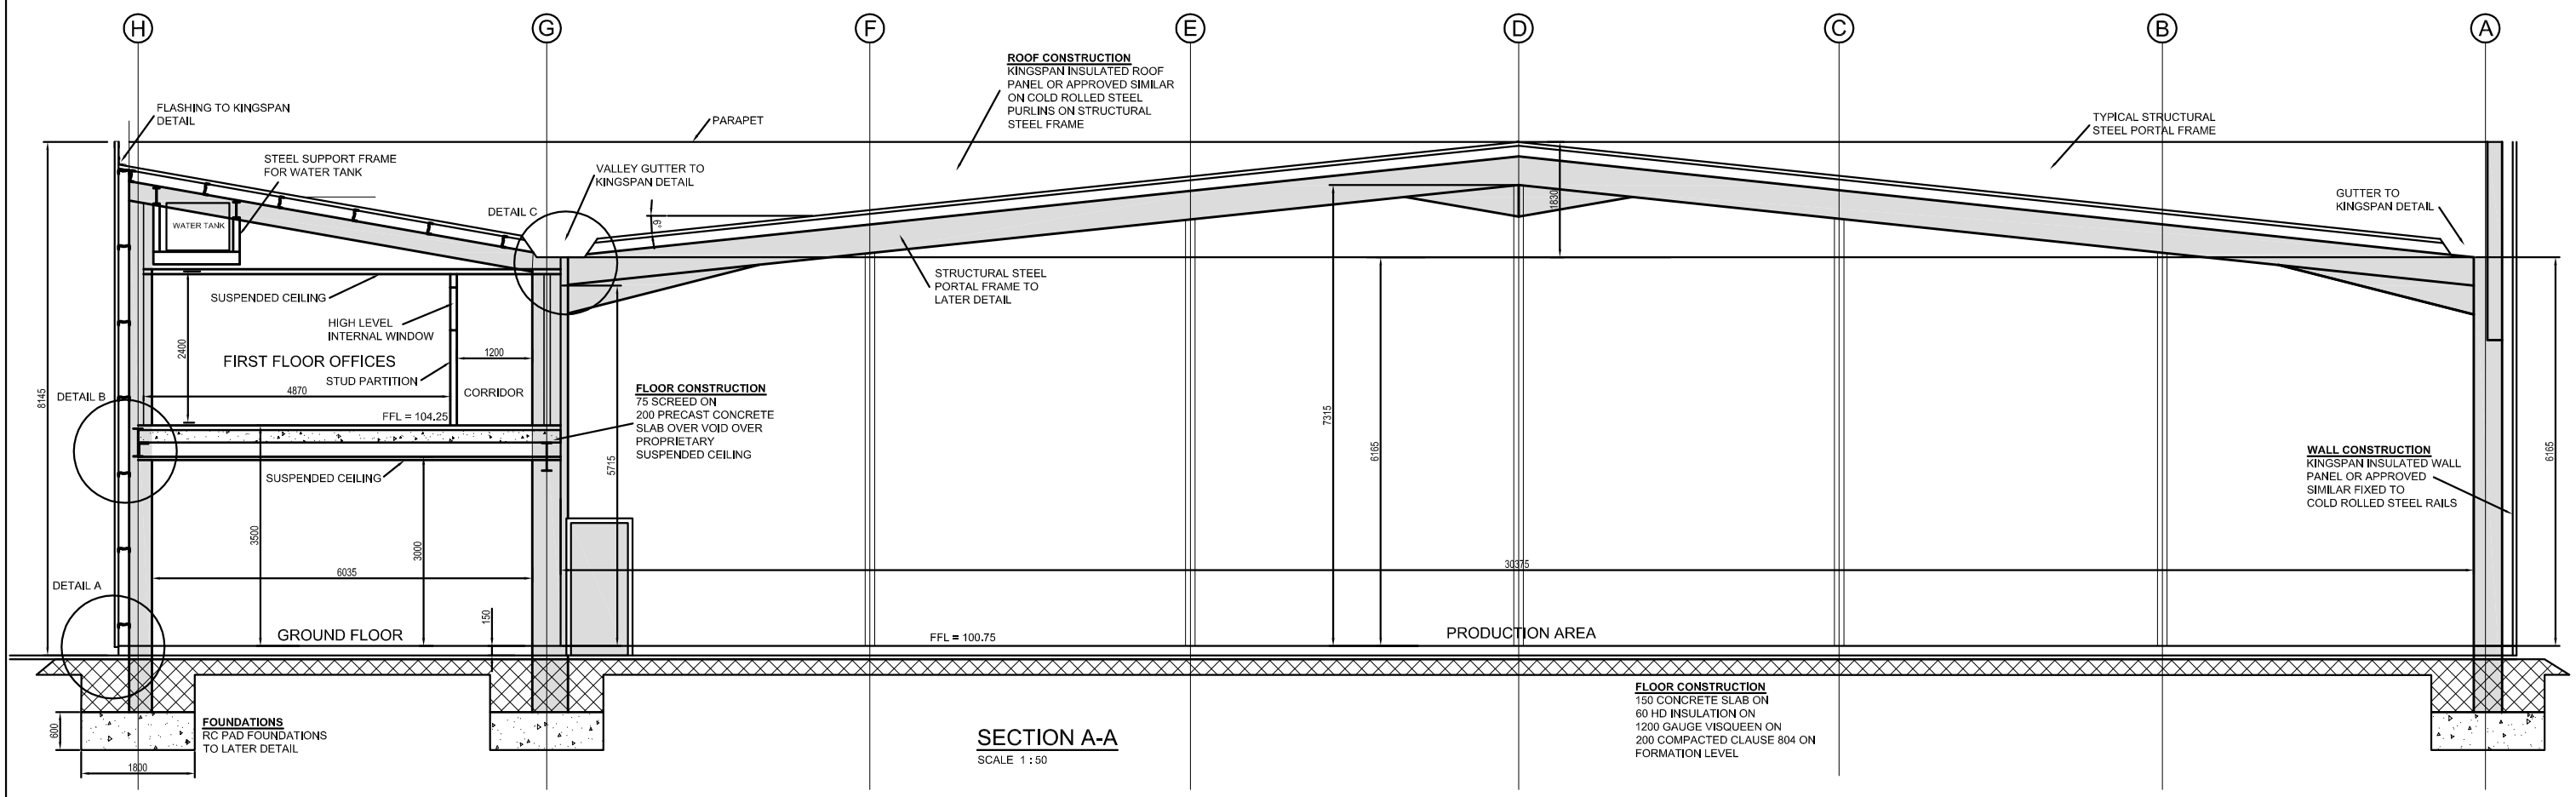

SECTION A-A

SCALE 1 : 50

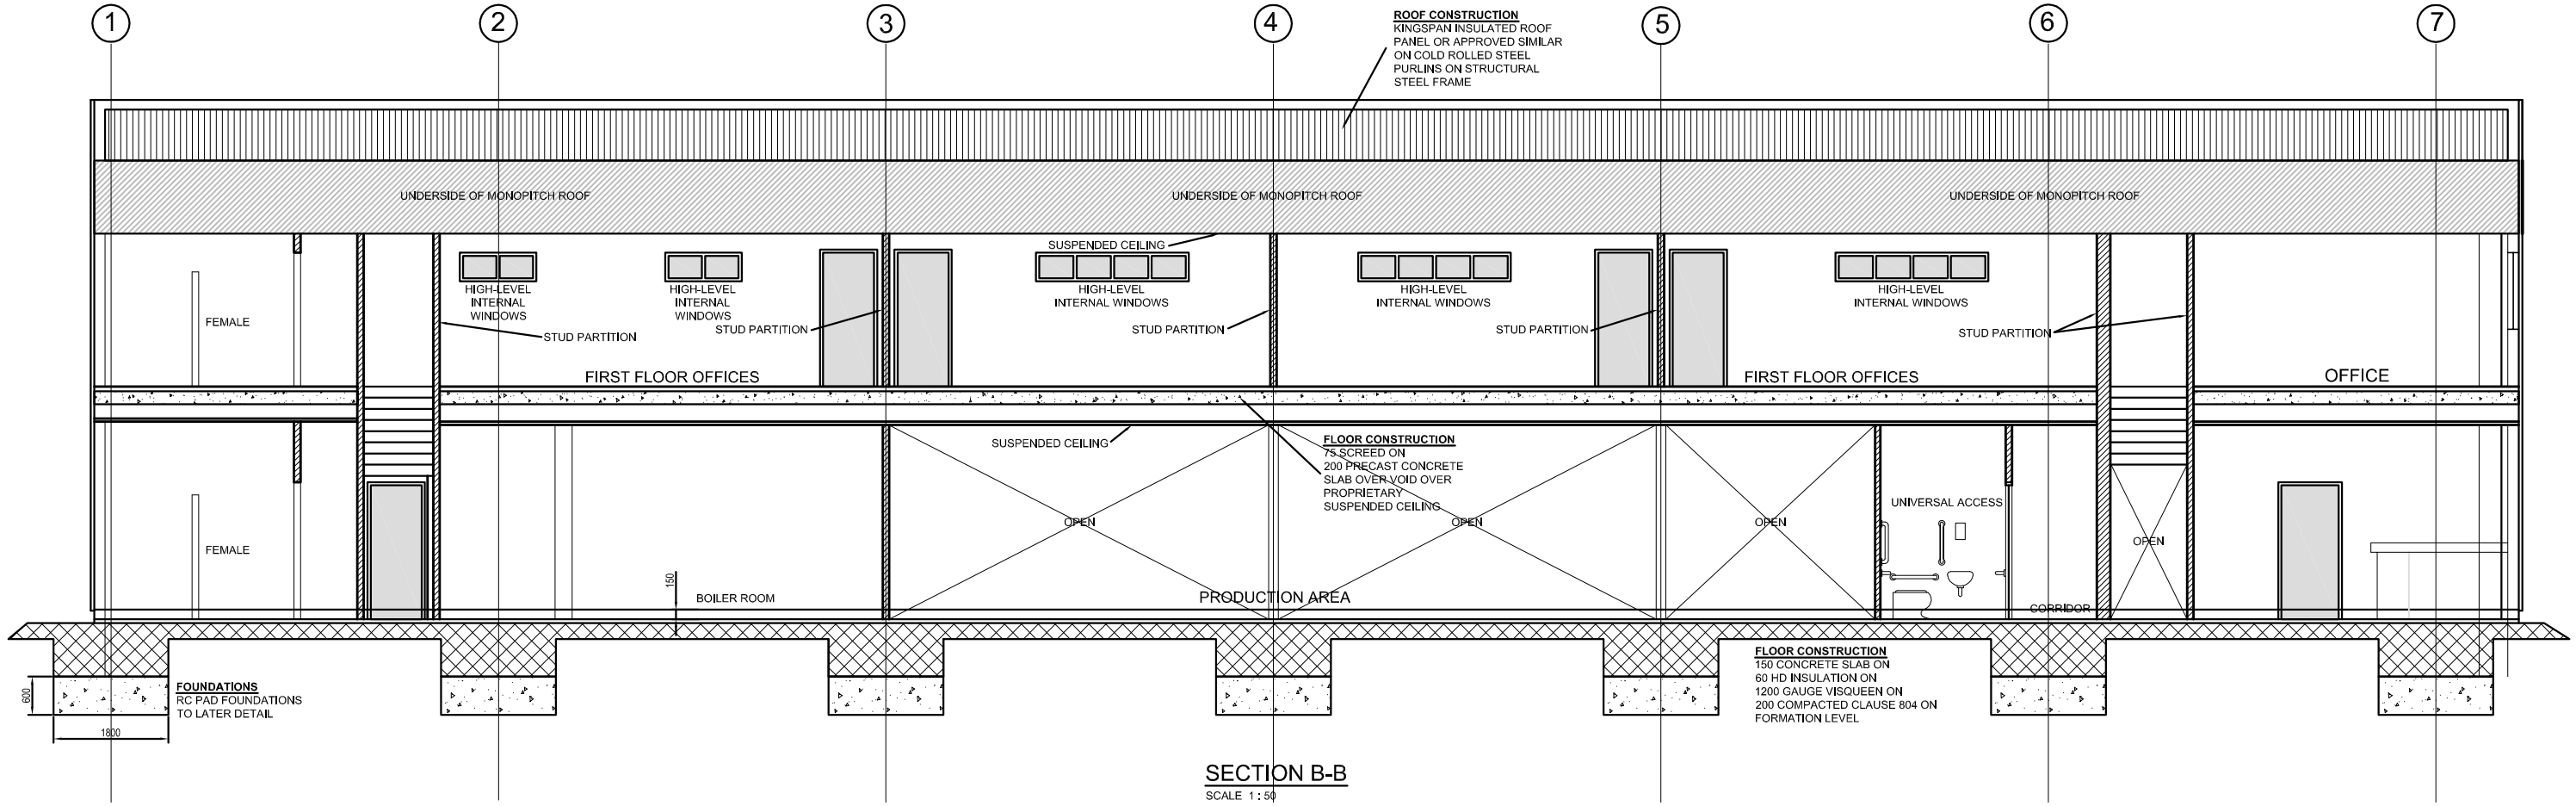

SECTION B-B

SCALE 1 : 50

REV	DATE	DESCRIPTION	D	C	A

TENDER

COPYRIGHT RESERVED - THIS DRAWING IS NOT TO BE USED FOR A PURPOSE OTHER THAN THAT FOR WHICH IT HAS BEEN ISSUED BY NICHOLAS O'DWYER LTD. NOR IS IT TO BE COPIED OR REPRODUCED IN ANY MANNER WITHOUT WRITTEN CONSENT.

Nicholas O'Dwyer
CONSULTING ENGINEERS
3rd Floor, Park House, Arthur's Quay, Co. Limerick
Tel: 061-318 981 Fax: 061-312 556 E-mail: limerick@nicholasodwyer.ie

CLIENT: KILMALLOCK ADVANCE FACTORY LTD.

PROJECT: PROPOSED ADVANCE FACTORY AT KILMALLOCK INDUSTRIAL ESTATE

TITLE: SECTIONS A-A & B-B

SCALES	DRAWN	CHECKED	APPROVED
1 : 50	Pol	DMcC	RK
	DATE NOV. '05	DATE NOV. '05	DATE NOV. '05

DRAWING No. 40406-TN-005

REV -